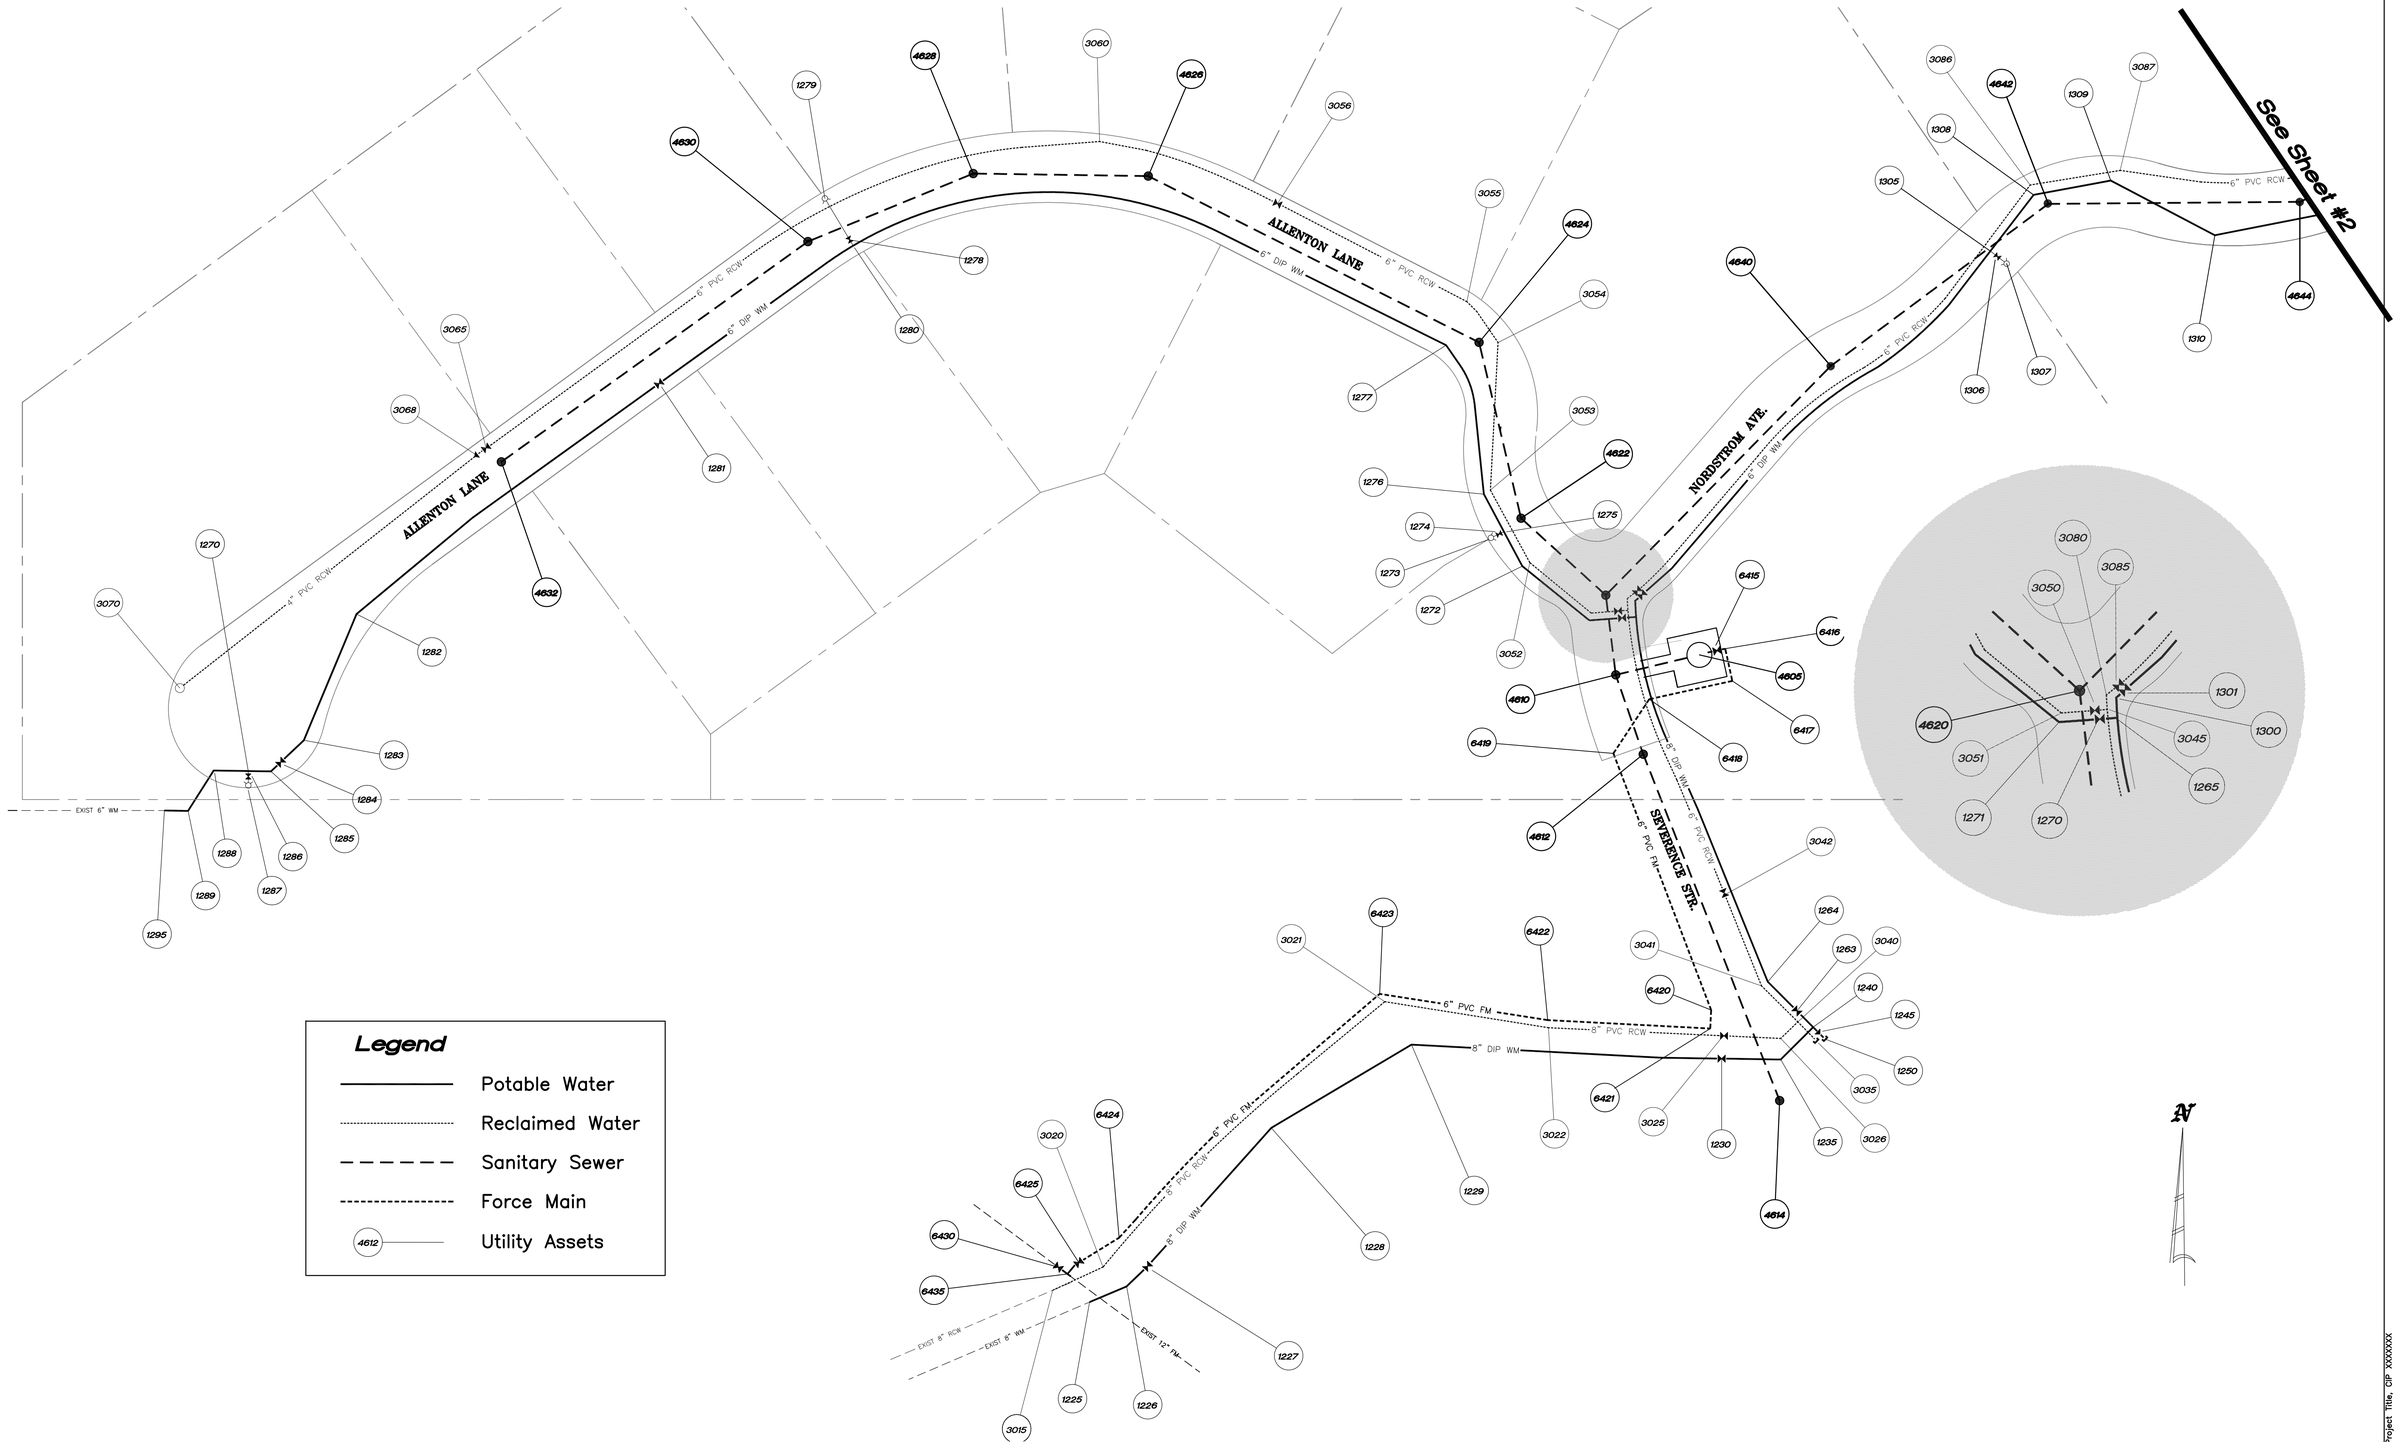

SCALE			REVISIONS	
	No.	DATE	DESCRIPTION	APPV'D.

HILLSBOROUGH COUNTY
PUBLIC UTILITIES DEPARTMENT
UTILITY OPERATIONS DIVISION
332 N. FALKENBURG RD. / TAMPA, FLORIDA 33619

PROJECT No.:	xxxxxxxx
FILE No.:	X-XX-XX
DESIGNED BY:	XXX
DRAWN BY:	XXX
CHECKED BY:	XXX
DATE:	XXX 201X
SCALE:	As Shown

Example Subdivision
Project Node Map

NOT VALID UNLESS EMBOSSED WITH ENGINEER'S SEAL
I hereby certify that the work contained herein was prepared under my direct supervision and complies with the requirements of Chapter 471, Florida Statutes and Chapter 61G15, F.A.C.

Xxxxxx Xxxxxxx, P.E.
Florida Professional Engineer's Registration Number XXXXX

Date _____

Project Title, CIP XXXXXX