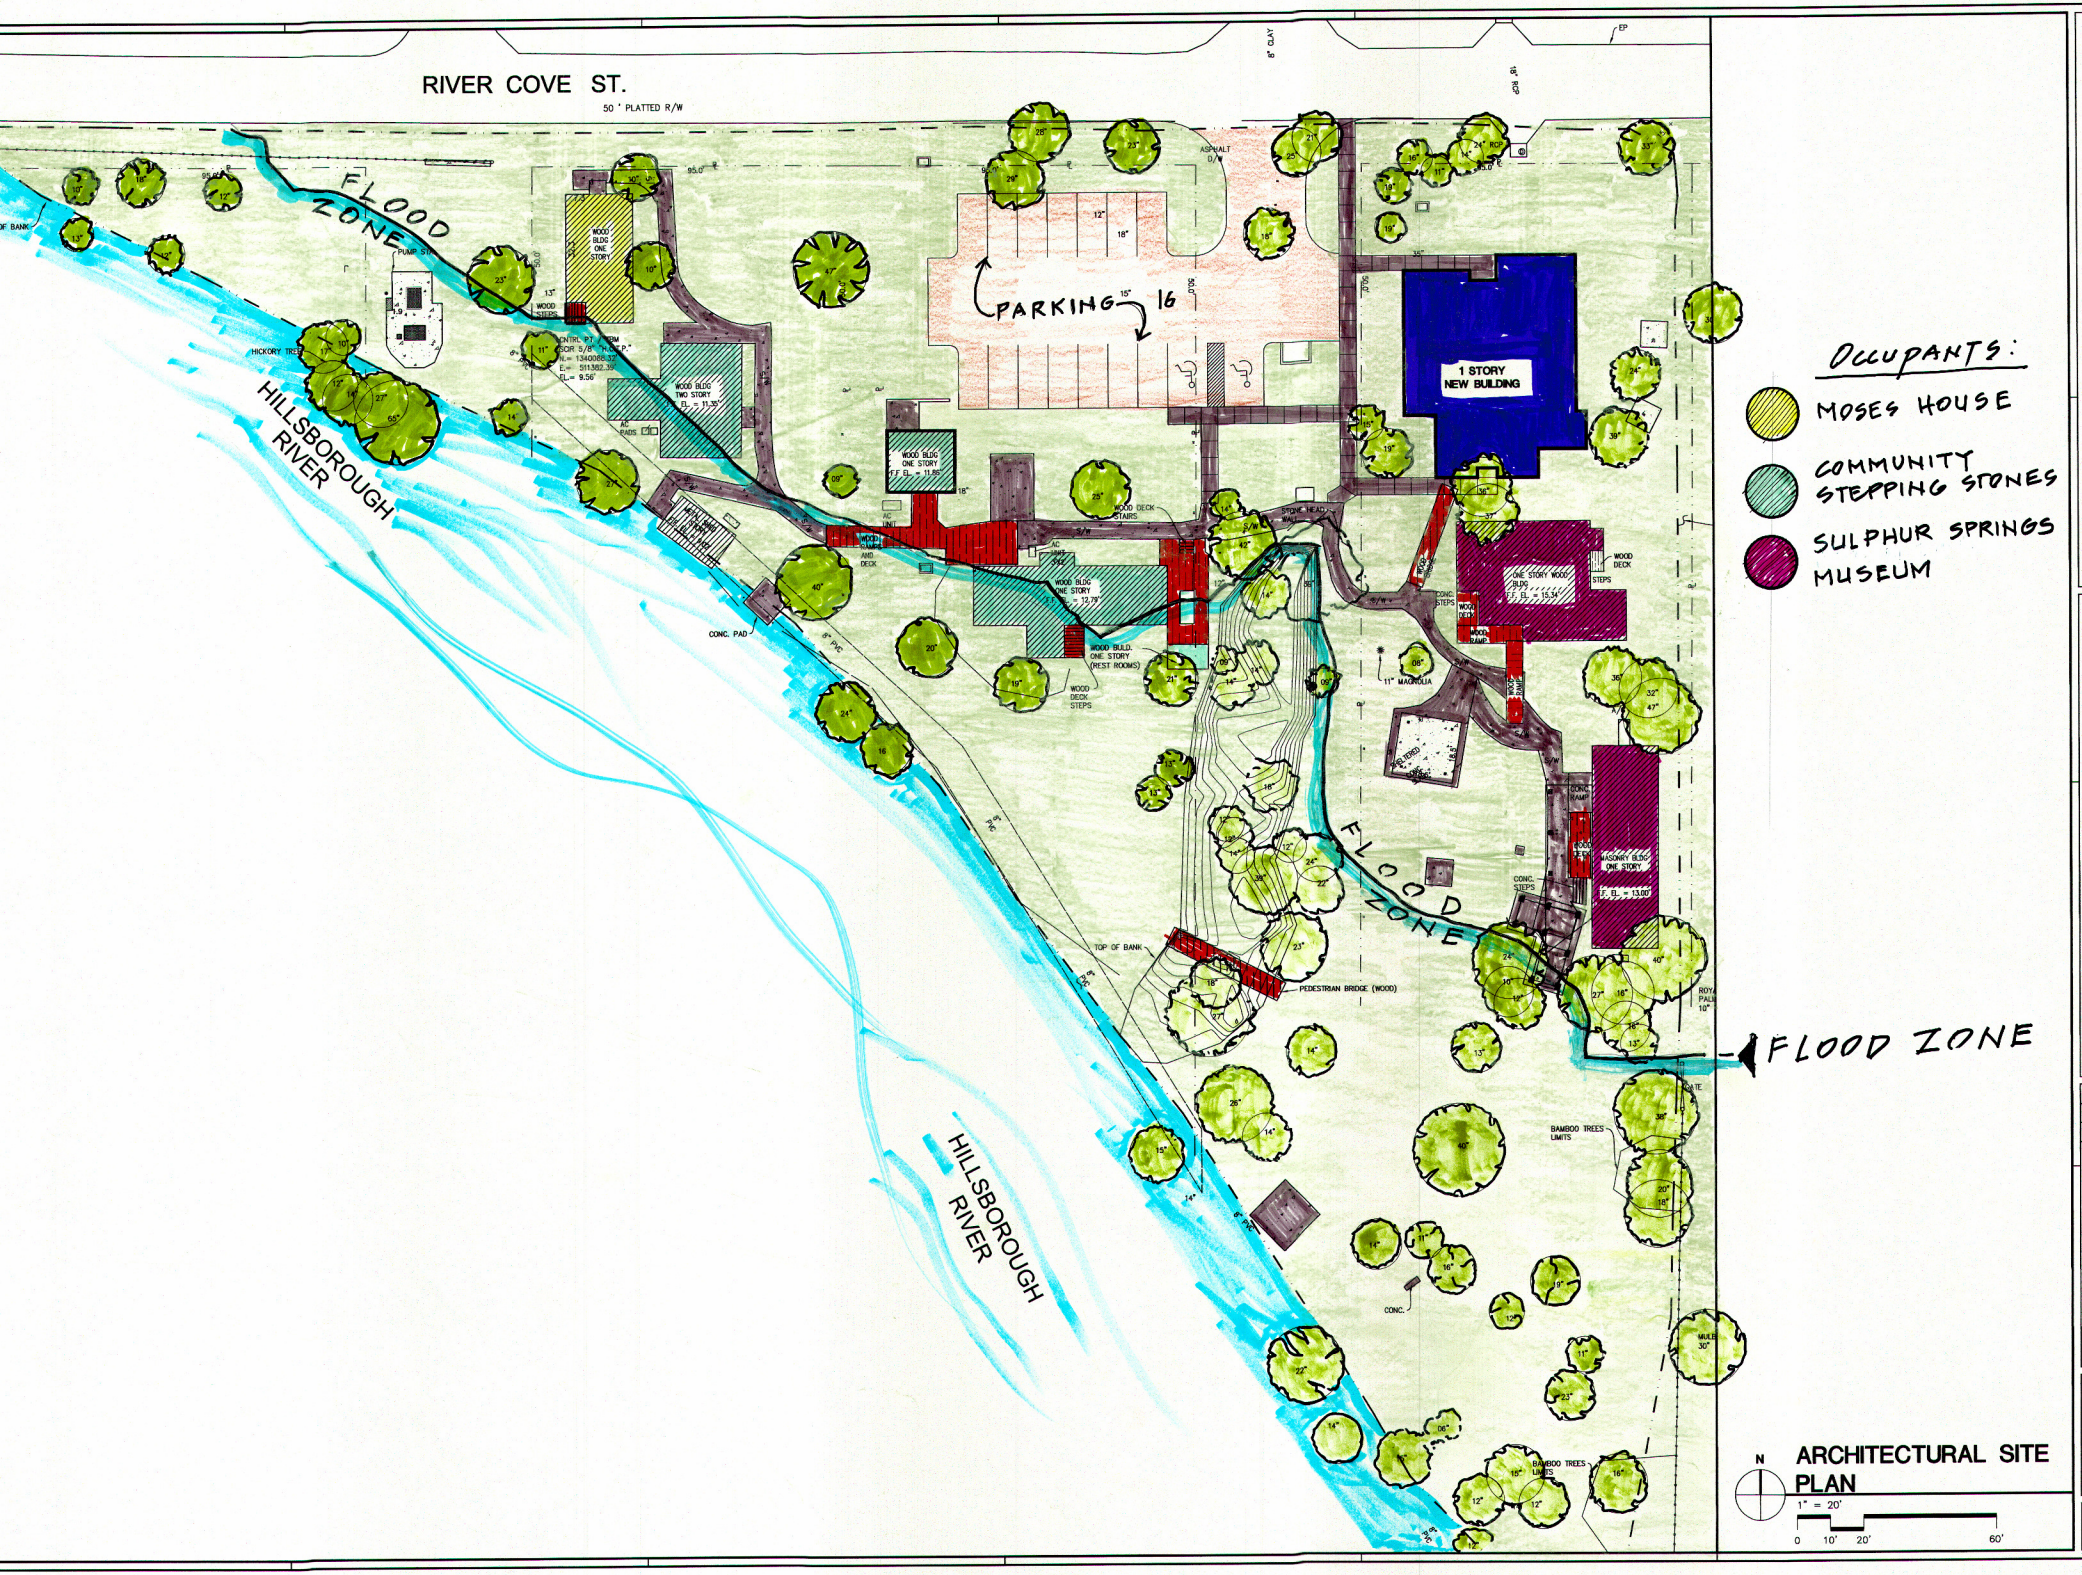
RIVER COVE ST.
50' PLATTED R/W
FLOOD ZONE
HILLSBOROUGH RIVER
PARKING 16
1 STORY NEW BUILDING
WOOD BLDG ONE STORY
WOOD BLDG TWO STORY
WOOD BLDG ONE STORY
WOOD BLDG ONE STORY
WOOD BLDG ONE STORY
WOOD BLDG ONE STORY (REST ROOMS)
WOOD DECK STAIRS
WOOD DECK STEPS
CONC. PAD
TOP OF BANK
PEDESTRIAN BRIDGE (WOOD)
MASONRY BLDG ONE STORY
BAMBOO TREES LIMITS
CONC.
FLOOD ZONE
FLOOD ZONE
OCCUPANTS:
MOSES HOUSE
COMMUNITY STEPPING STONES
SULPHUR SPRINGS MUSEUM
ARCHITECTURAL SITE PLAN
1" = 20'
0 10' 20' 60'
HARVARD • JOLLY
MANN WAGNON
Comm.
Date:
Drawn:
Revised
© 2011