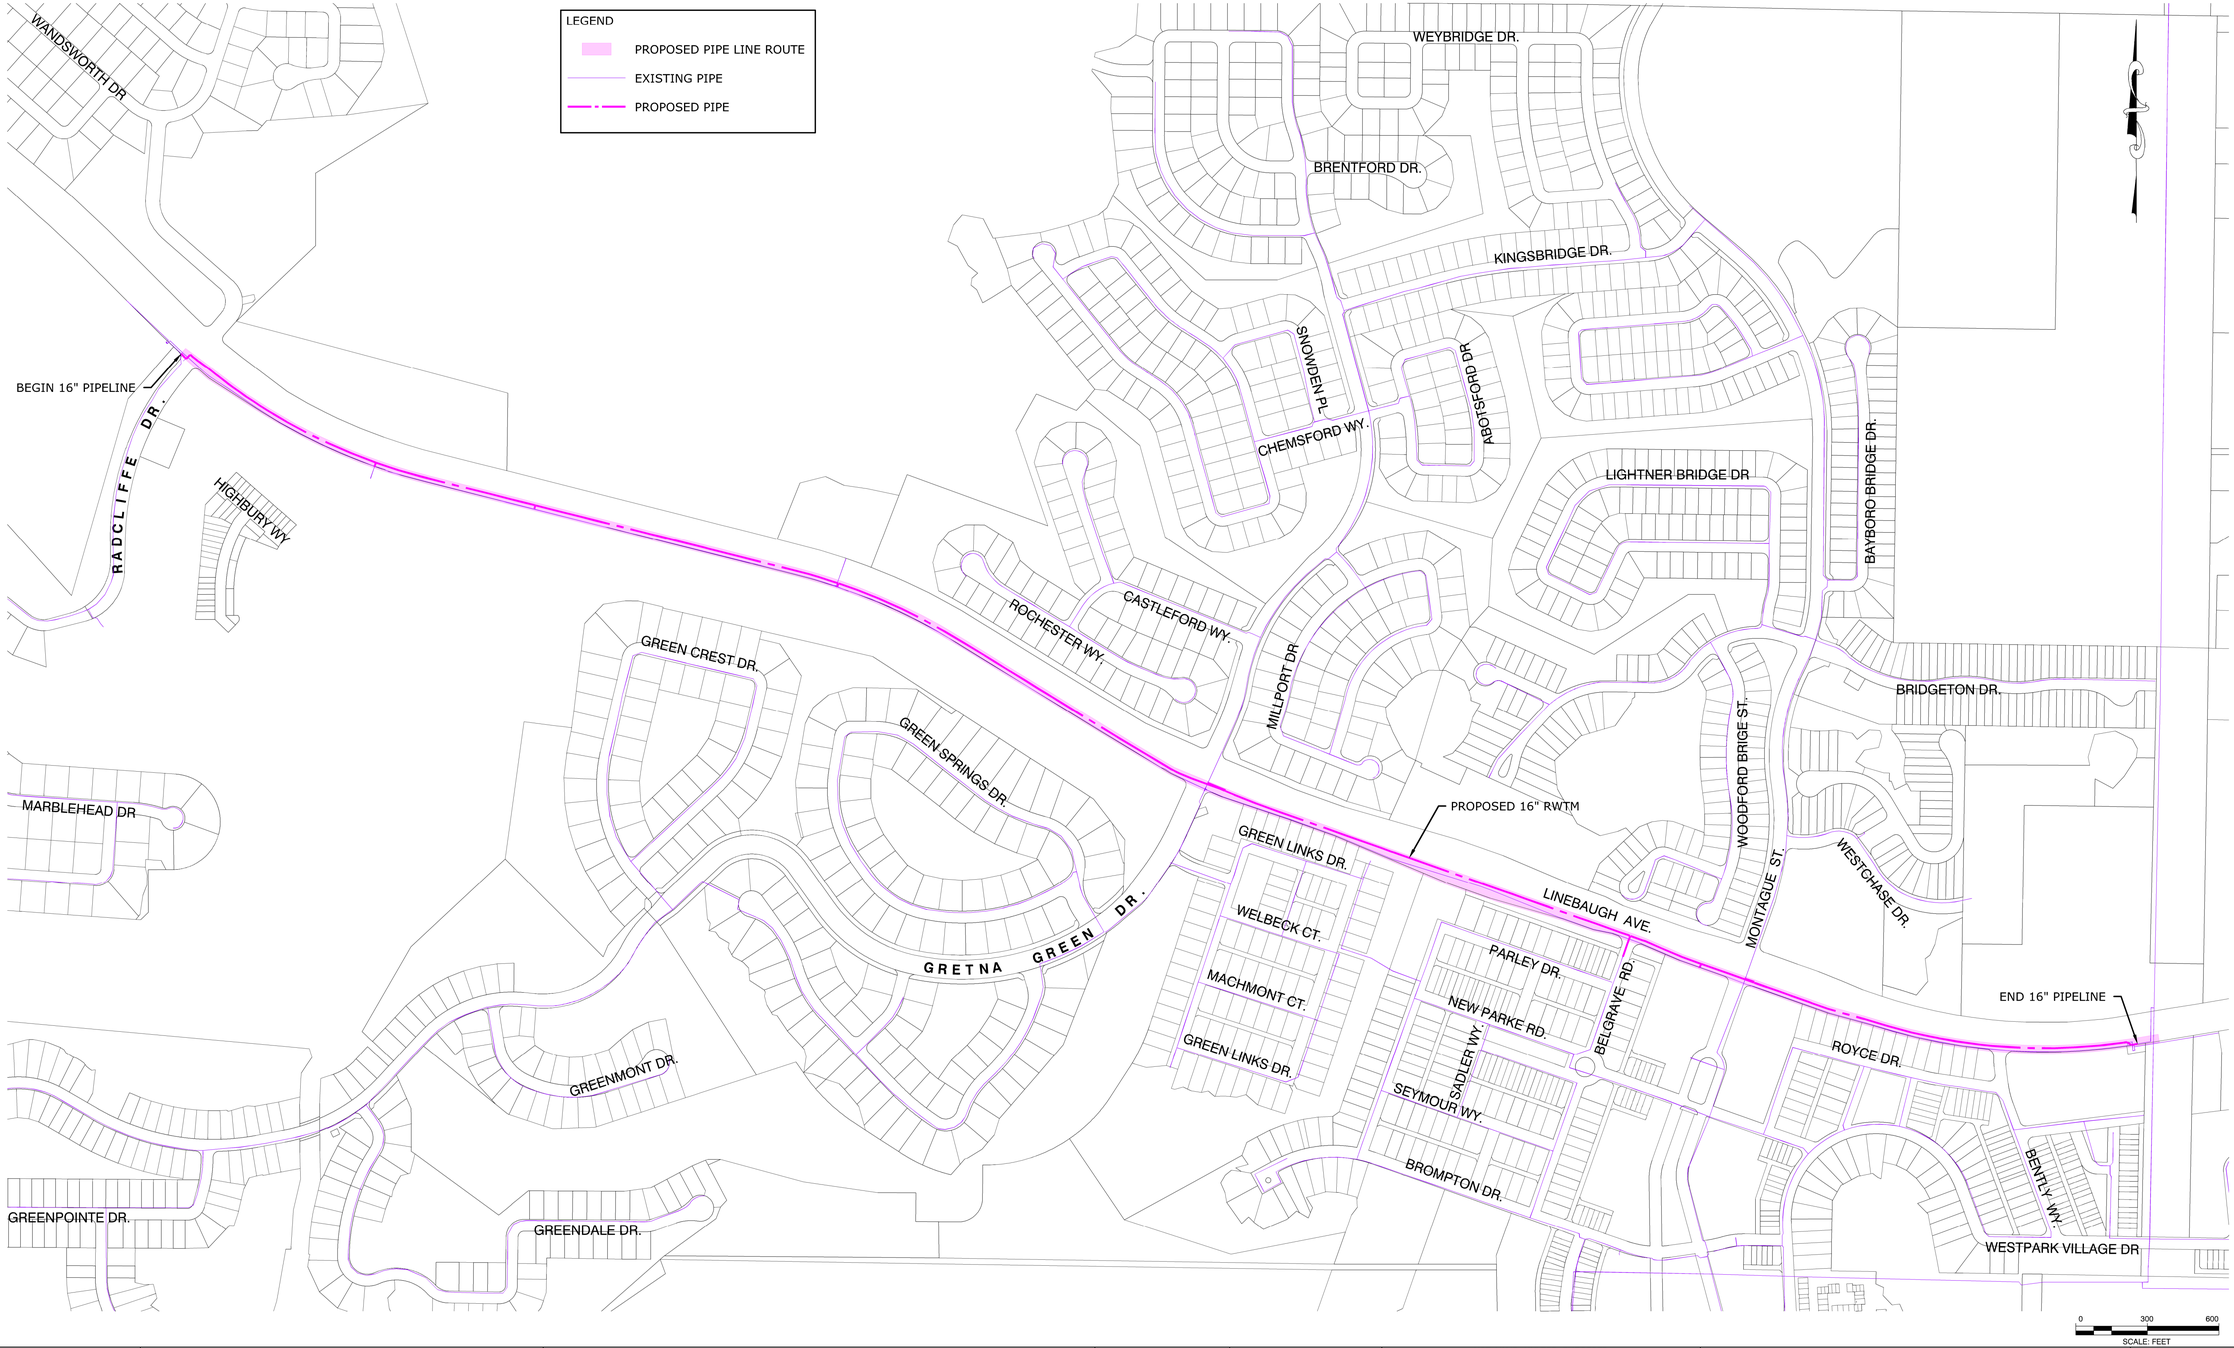

SCALE	REVISIONS			
Horizontal Scale: 1" = 300' Vertical Scale: N/A	No.	DATE	DESCRIPTION	APPV'D.

Hillsborough County Florida

HILLSBOROUGH COUNTY
PUBLIC UTILITIES DEPARTMENT
925 E. TWIGGS STREET/ TAMPA, FLORIDA 33602

PROJECT No.:	5171-800-004
FILE No.:	
DESIGNED BY:	CBH
DRAWN BY:	CS
CHECKED BY:	CFK
DATE:	OCTOBER 2016
SCALE:	AS SHOWN

NOT VALID UNLESS EMBOSSED WITH ENGINEER'S SEAL

I hereby certify that the work contained herein was prepared under my direCT, supervision and complies with the requirements of Chapter 471, Florida Statutes and Chapter 61G15, F.A.C.

CHRISTOPHER F. KUZLER
P.E. NO. 45532
Date: _

OVERALL RWTM MAP

WESTCHASE RECLAIMED
WATER MAIN REPLACEMENT
HILLSBOROUGH COUNTY

SHEET
FIGURE 1
1 OF 1
OCTOBER 2016

O:\ENV_ENG\5171\800\004 - Westchase RCM\Production\Drawings\Exhibit\Figure 1.dwg 10/18/16