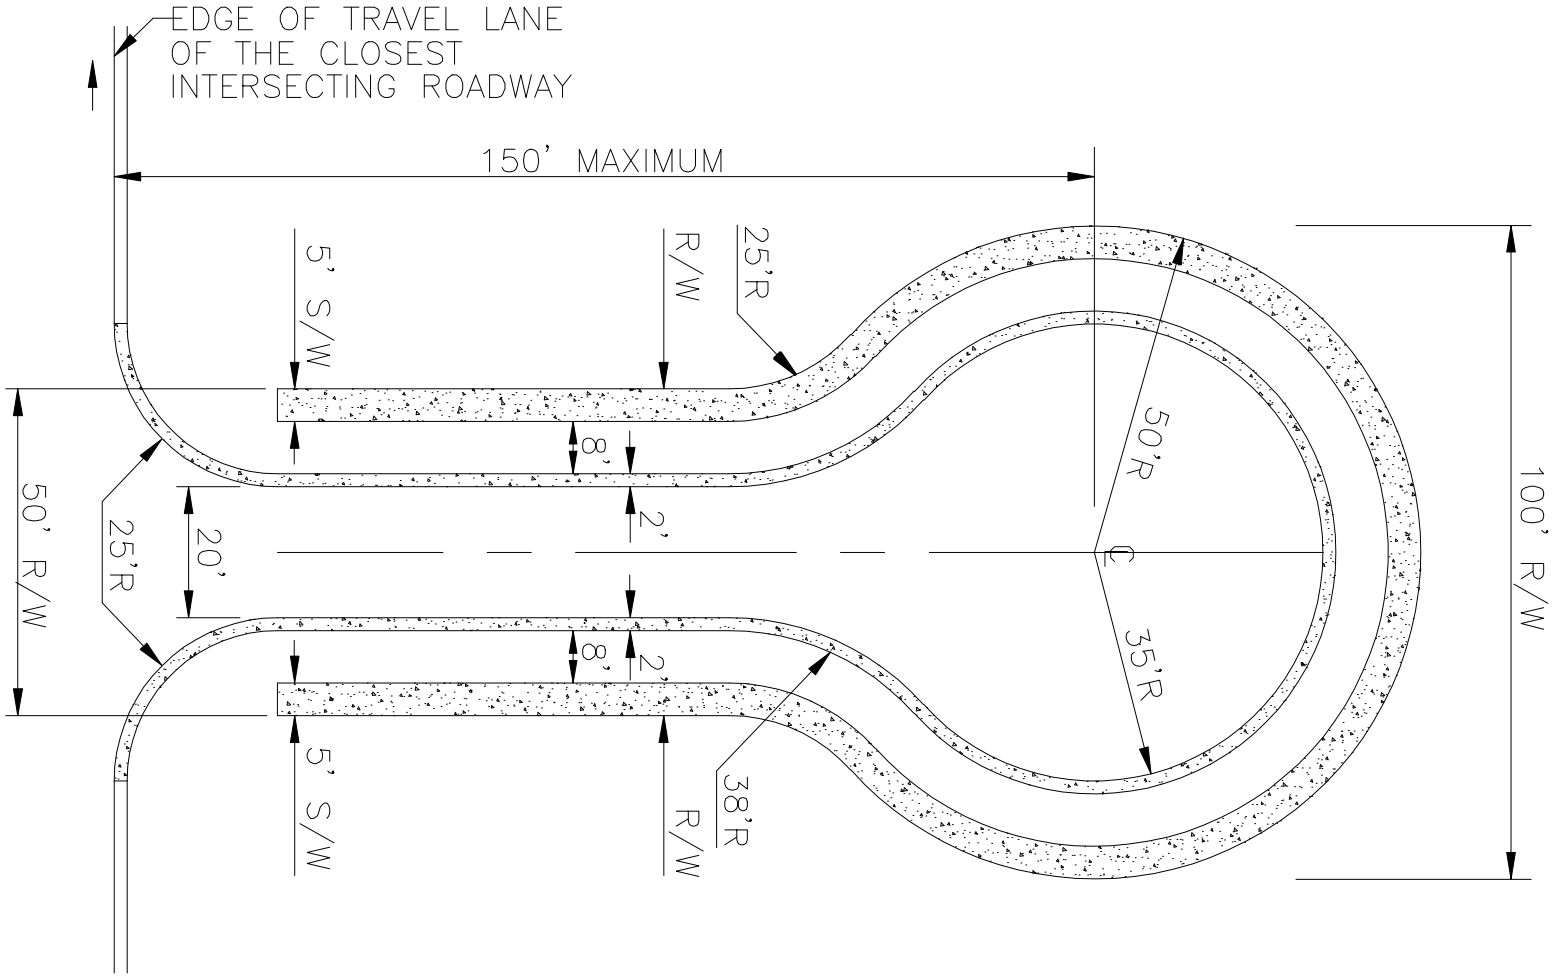

CUL-DE-SAC AT END OF
ROAD UP TO 150 FEET IN LENGTH

REVISION DATE : 03/09	TRANSPORTATION TECHNICAL MANUAL	Hillsborough County Florida	CUL-DE-SAC AT END OF ROAD UP TO 150 FEET IN LENGTH TYPICAL DETAILS	DRAWING NO. TD-4 SHEET NO. 1 OF 2