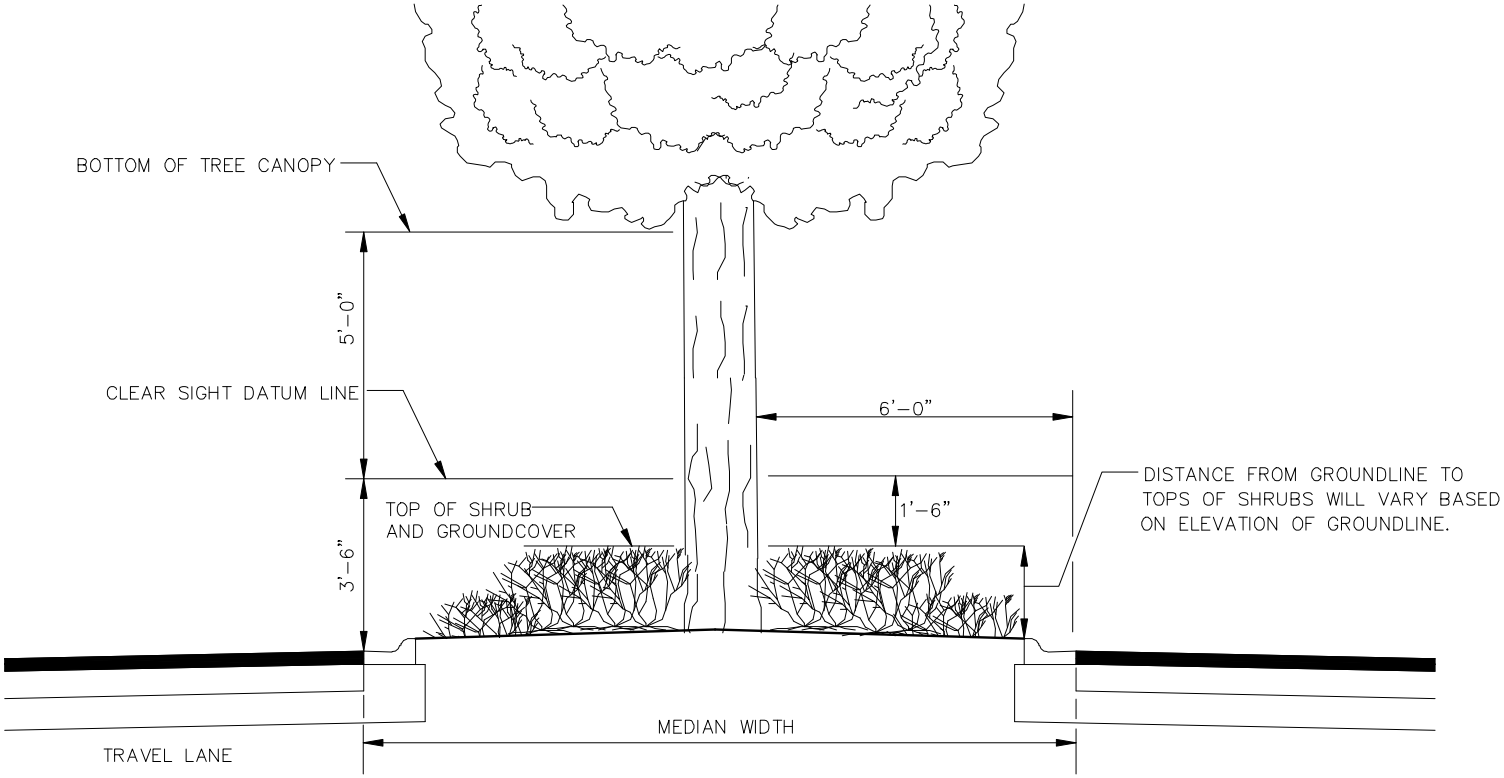

CLEAR SITE WINDOW
N.T.S.

REVISION DATE :	TRANSPORTATION TECHNICAL MANUAL	Hillsborough County Florida	LANDSCAPING CLEAR SITE WINDOW FOR MEDIANS TYPICAL DETAILS	DRAWING NO. TD-15 SHEET NO. 1 OF 2