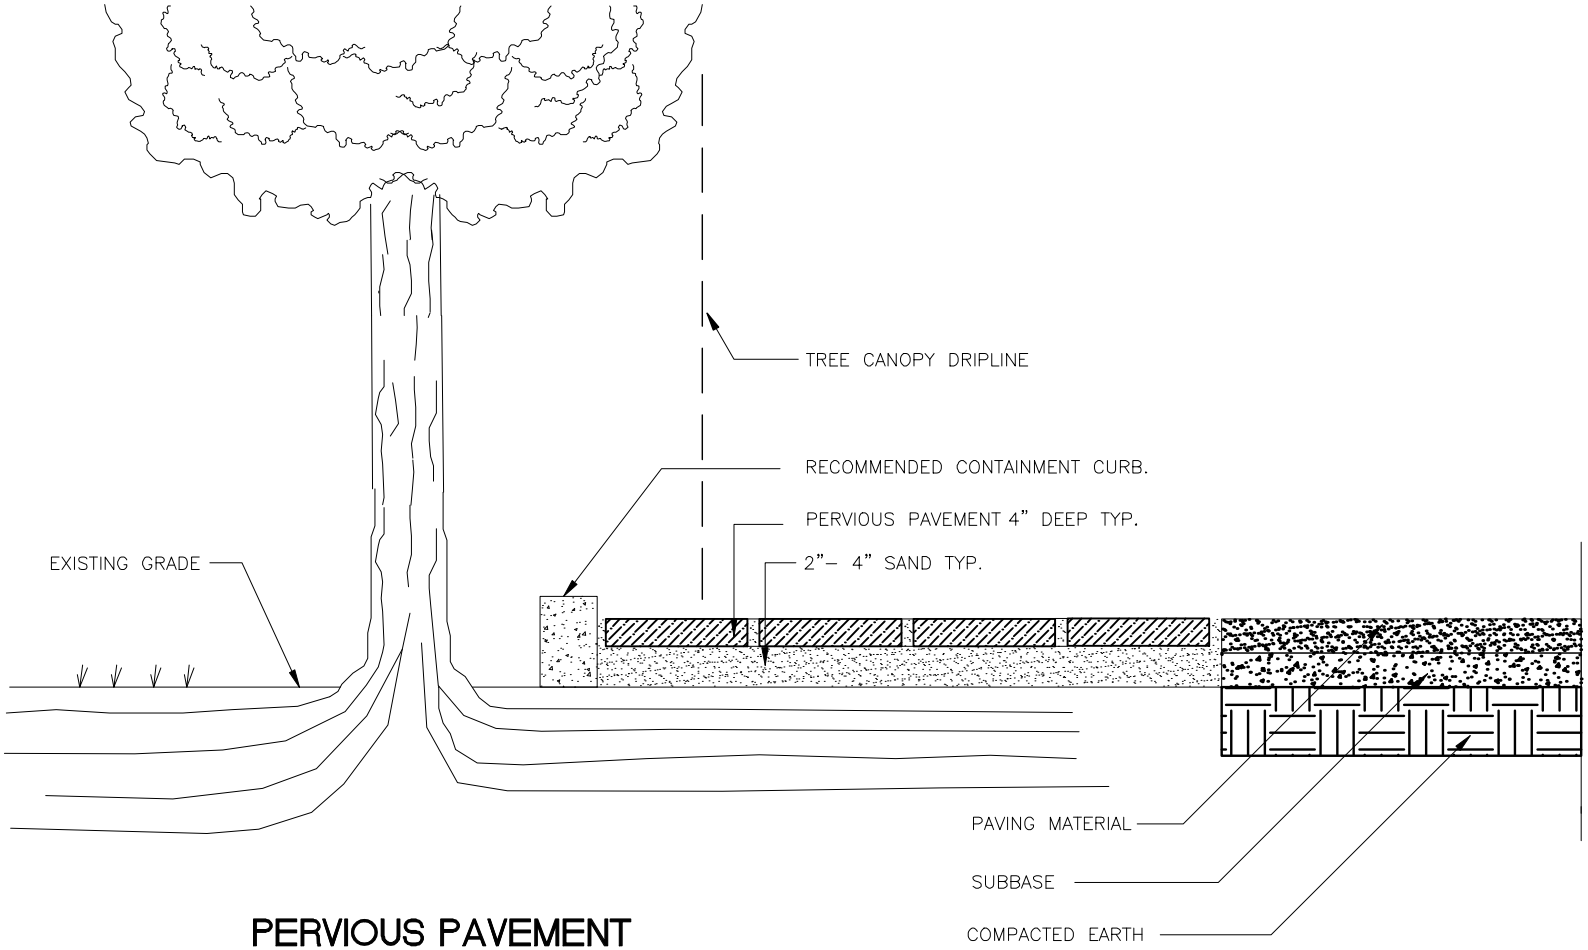

PERVIOUS PAVEMENT

N.T.S.

REVISION DATE :	TRANSPORTATION TECHNICAL MANUAL	Hillsborough County Florida	TREE PROTECTION TYPICAL DETAILS	DRAWING NO. TD–16
				SHEET NO. 4 OF 6