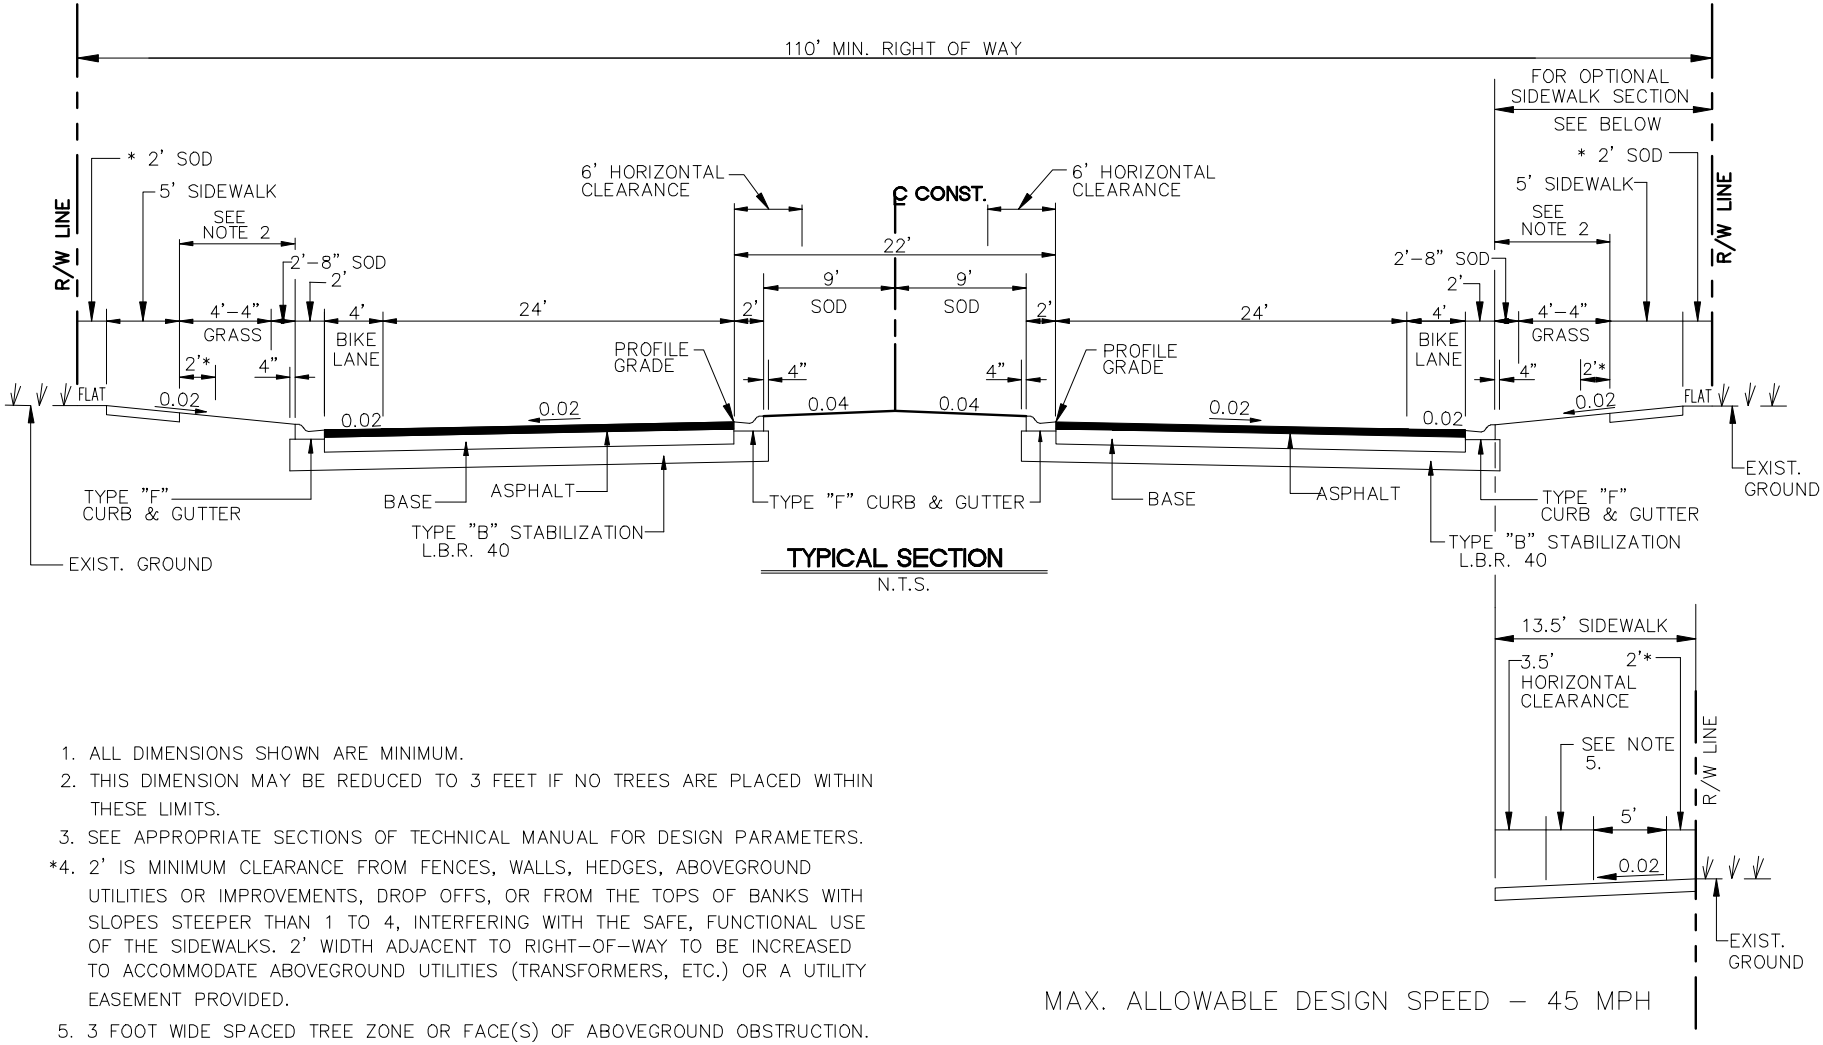

TYPICAL SECTION
N.T.S.

1. ALL DIMENSIONS SHOWN ARE MINIMUM.
2. THIS DIMENSION MAY BE REDUCED TO 3 FEET IF NO TREES ARE PLACED WITHIN THESE LIMITS.
3. SEE APPROPRIATE SECTIONS OF TECHNICAL MANUAL FOR DESIGN PARAMETERS.

*4. 2' IS MINIMUM CLEARANCE FROM FENCES, WALLS, HEDGES, ABOVEGROUND UTILITIES OR IMPROVEMENTS, DROP OFFS, OR FROM THE TOPS OF BANKS WITH SLOPES STEEPER THAN 1 TO 4, INTERFERING WITH THE SAFE, FUNCTIONAL USE OF THE SIDEWALKS. 2' WIDTH ADJACENT TO RIGHT-OF-WAY TO BE INCREASED TO ACCOMMODATE ABOVEGROUND UTILITIES (TRANSFORMERS, ETC.) OR A UTILITY EASEMENT PROVIDED.

5. 3 FOOT WIDE SPACED TREE ZONE OR FACE(S) OF ABOVEGROUND OBSTRUCTION.

MAX. ALLOWABLE DESIGN SPEED – 45 MPH

REVISION DATE : 12/08	TRANSPORTATION TECHNICAL MANUAL	Hillsborough County Florida	TYPE 2 BOULEVARDS-TND (URBAN COLLECTORS) TYPICAL SECTION	DRAWING NO. TND 5 SHEET NO. 1 OF 1